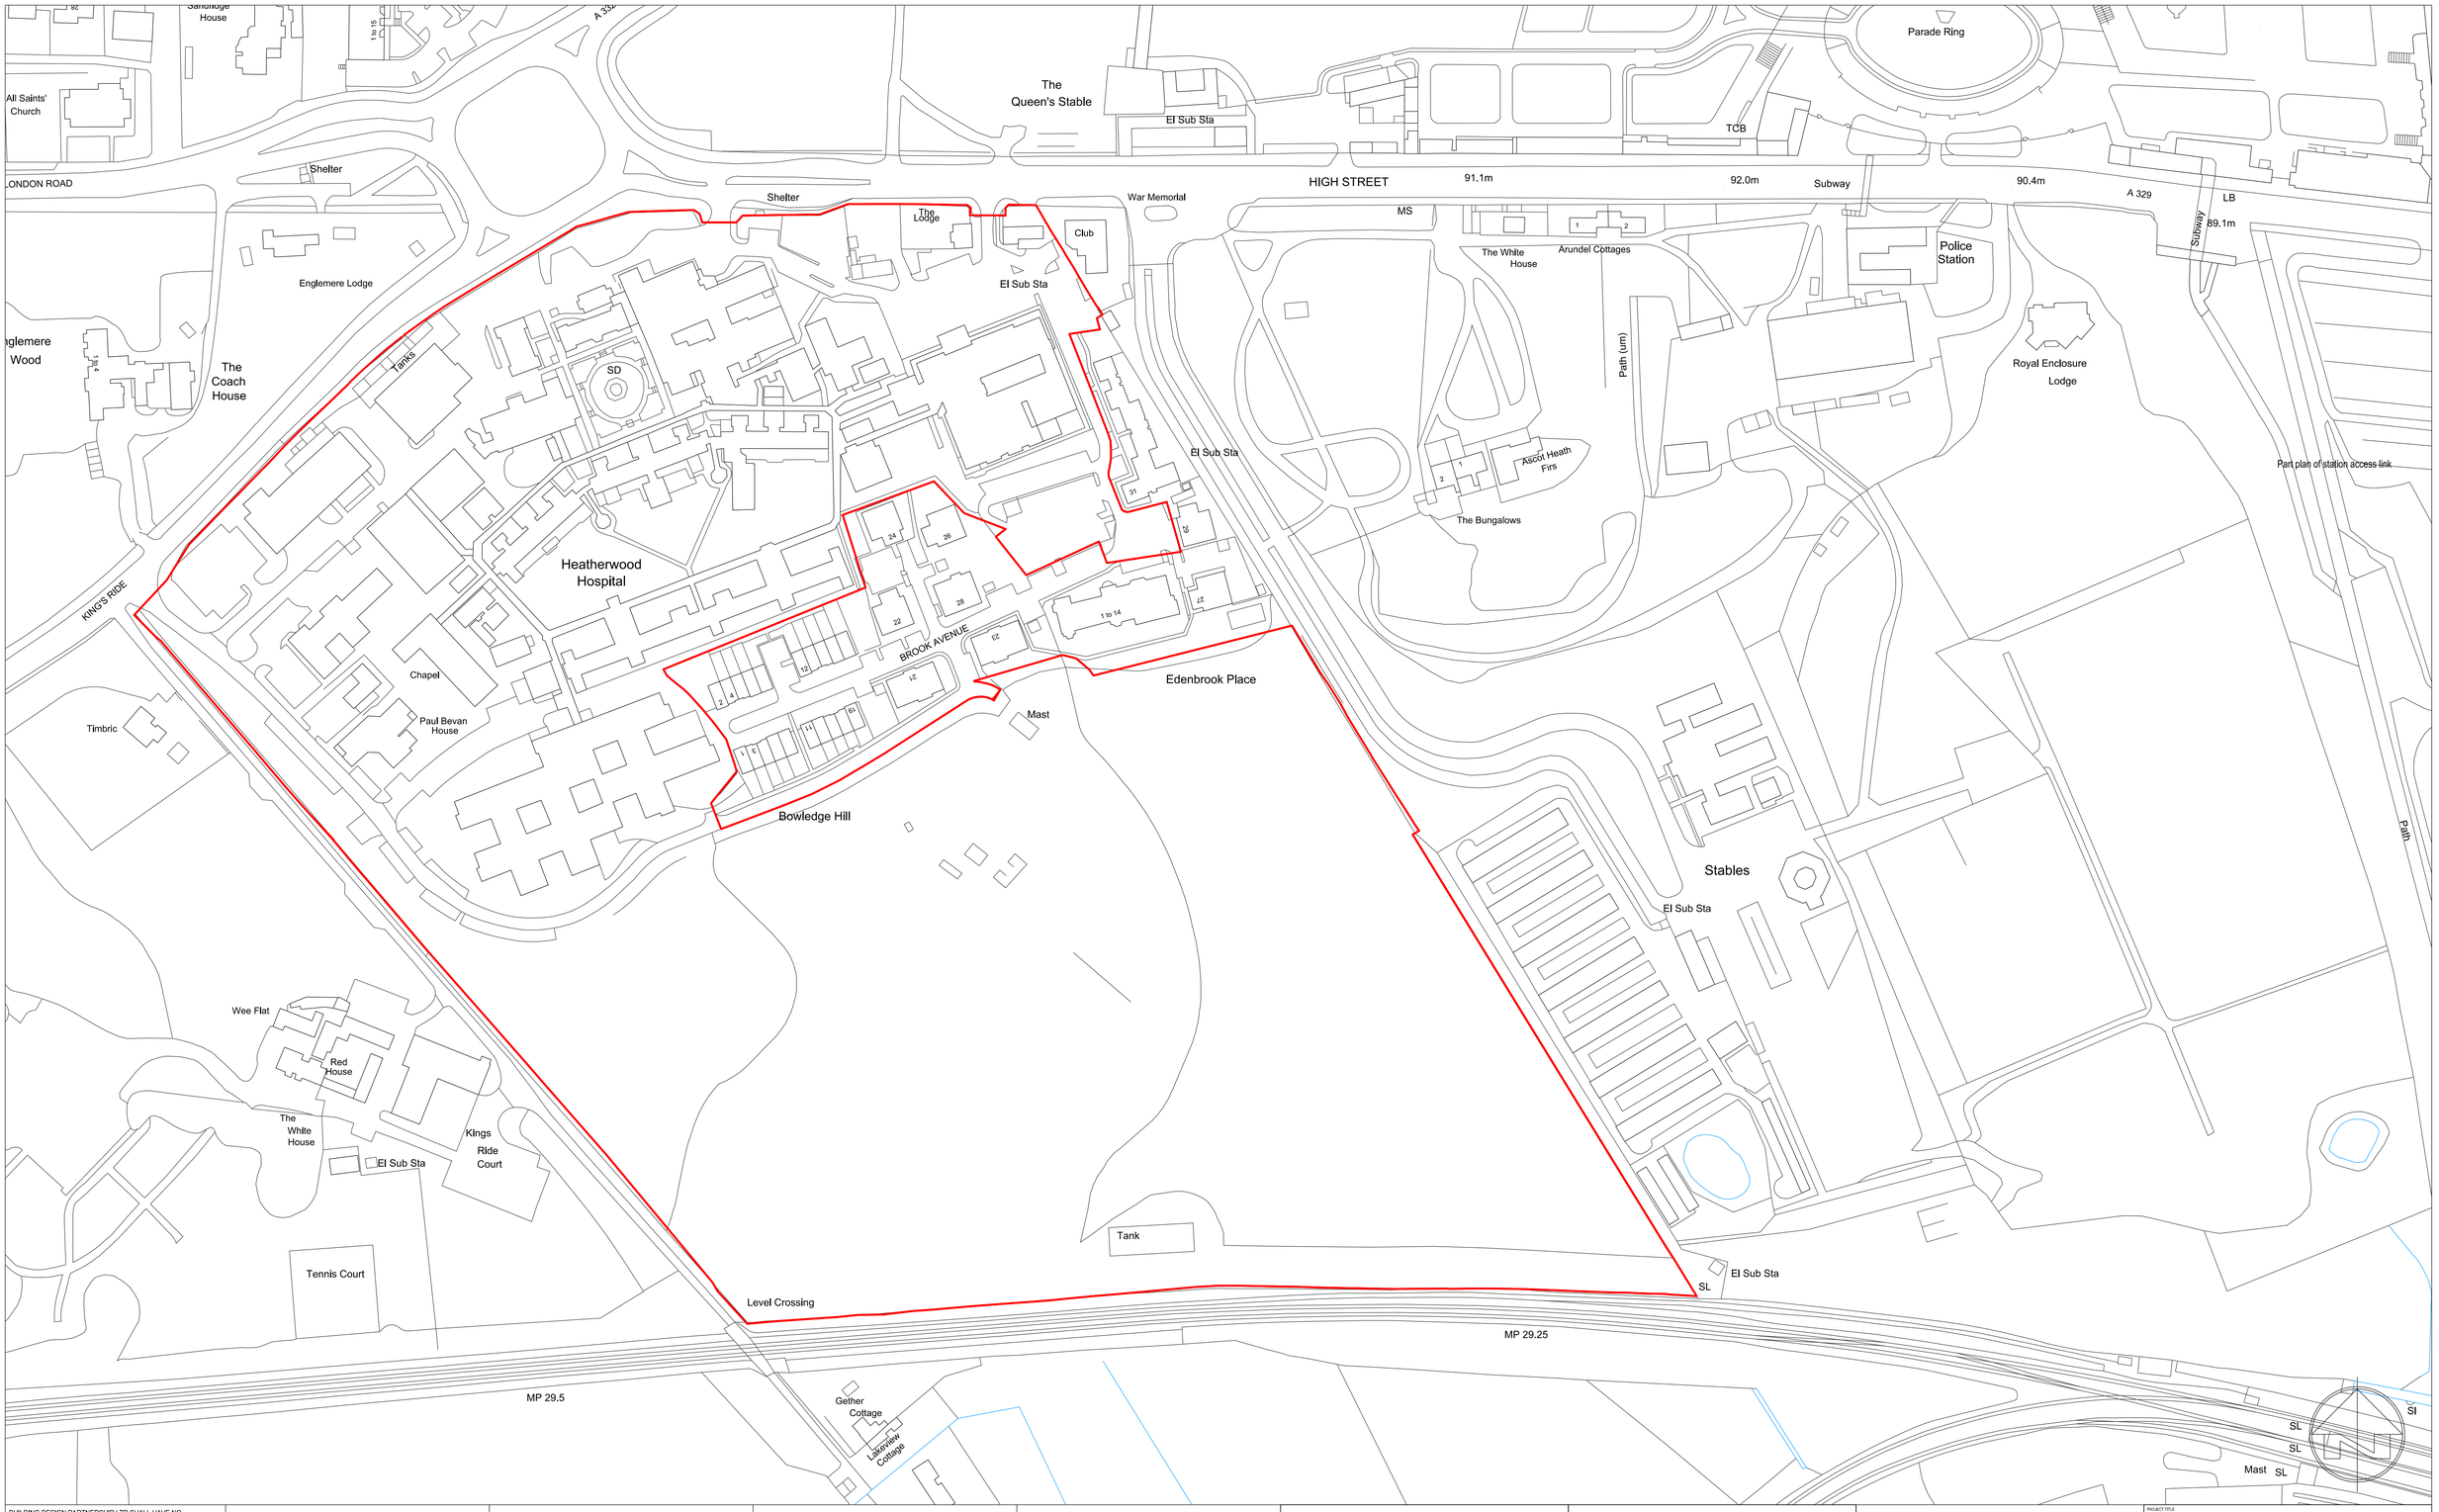

BUILDING DESIGN PARTNERSHIP LTD SHALL HAVE NO RESPONSIBILITY FOR ANY USE MADE OF THIS DOCUMENT OTHER THAN FOR THAT WHICH IT WAS PREPARED AND ISSUED

ALL DIMENSIONS SHOULD BE CHECKED ON SITE.

DO NOT SCALE FROM THIS DRAWING.

ANY DRAWING ERRORS OR DIVERGENCES SHOULD BE BROUGHT TO THE ATTENTION OF BUILDING DESIGN PARTNERSHIP LTD AT THE ADDRESS SHOWN.

REVISION / DESCRIPTION	DRAWN	CHECKED	DATE
P02 Ownership boundary line removed	SW	JMJ	10.11.16
P01 First Issue	JMJ	JMJ	27.07.16

KEY PLAN

CLIENT LOGO

Frimley Health NHS
NHS Foundation Trust

Portsmouth Road,
Frimley,
Camberley
Surrey
GU167UJ
United Kingdom

BDP.

7 Hill Street
Bristol
BS1 5RW
United Kingdom
T +44 (0)117 929 9861
F +44 (0)117 922 5280
www.bdp.com

PROJECT TITLE: Heatherwood Hospital Redevelopment

PROJECT NUMBER: P2006781

DRAWING TITLE: Proposed Site Location Plan

SCALE: 1:1250@A1

DATE: 29.09.16

DRAWING No: HHR-BDP-XX-00-PL-L-900002

REVISION: P01