Appendix A

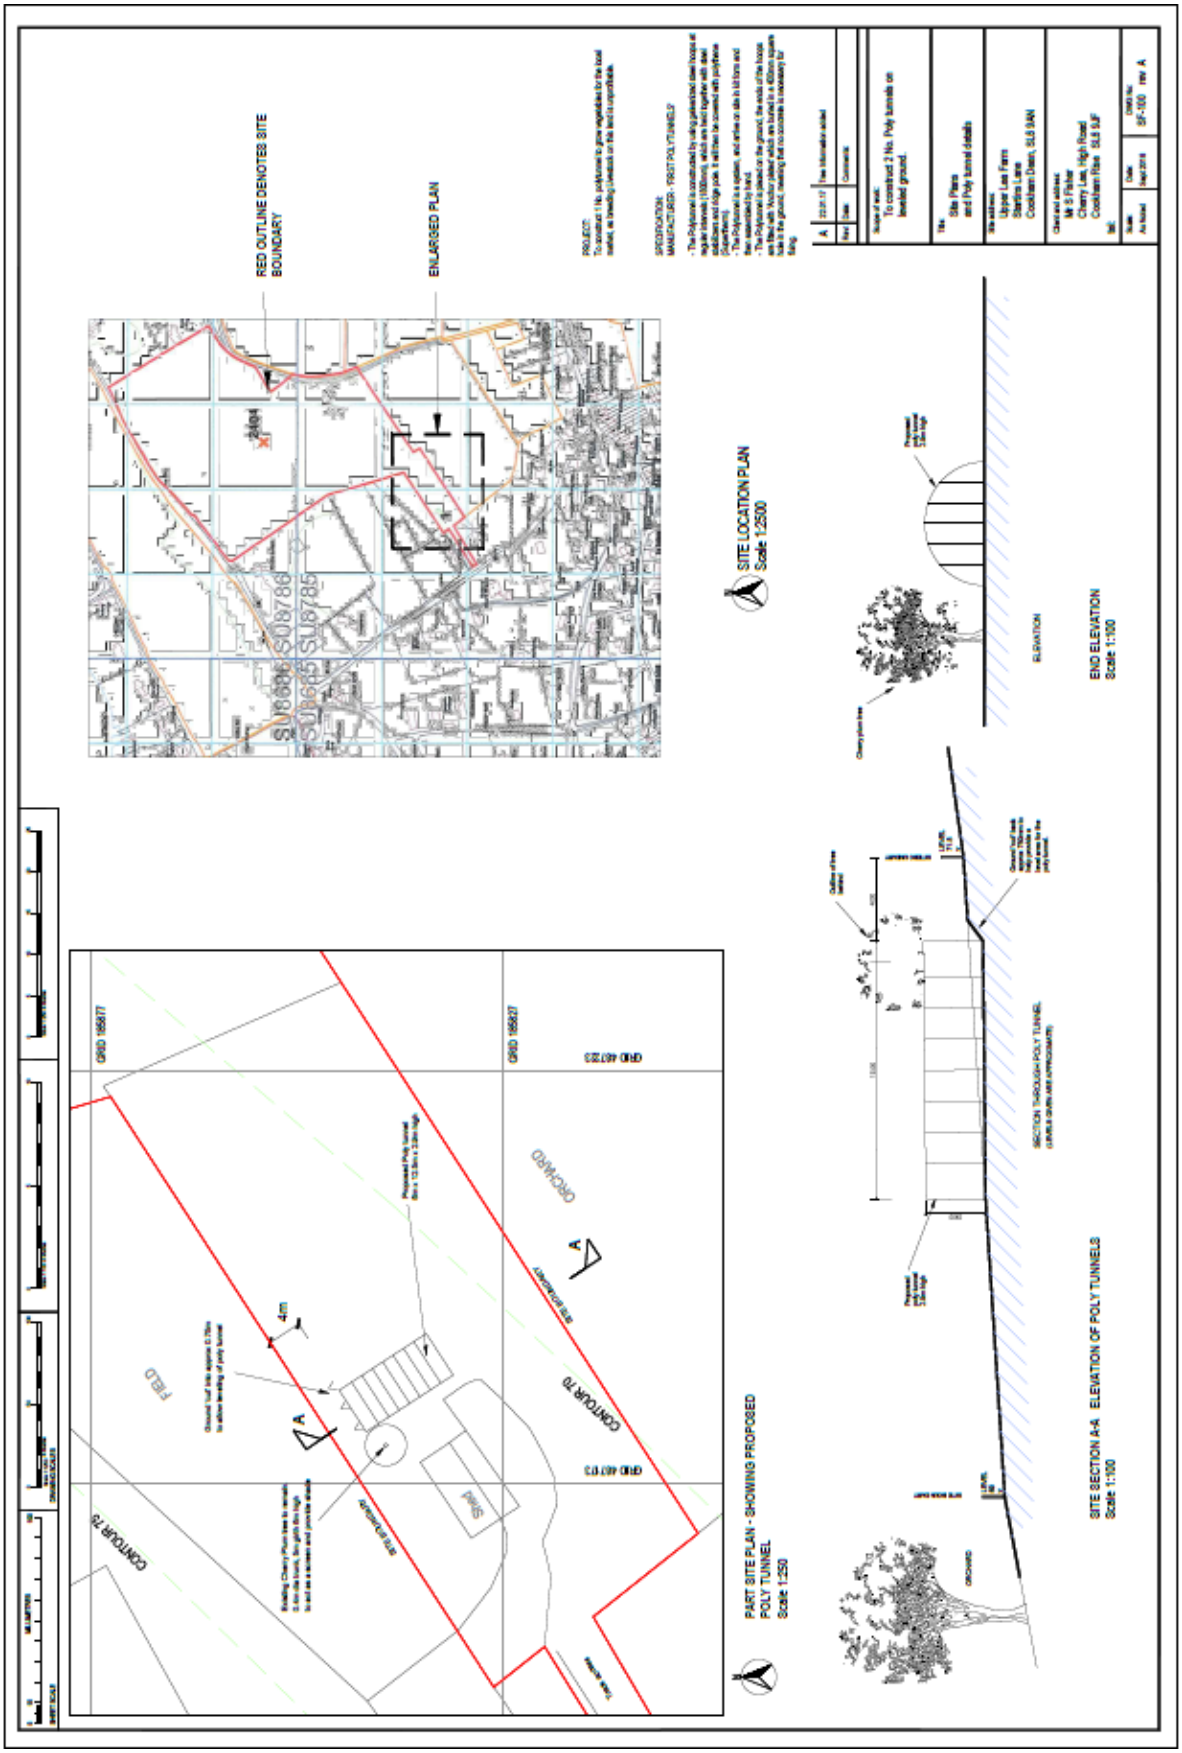
RED OUTLINE DENOTES SITE BOUNDARY
ENLARGED PLAN
SITE LOCATION PLAN
Scale 1:2500
PART SITE PLAN - SHOWING PROPOSED POLY TUNNEL
Scale 1:250
SITE SECTION A-A ELEVATION OF POLY TUNNELS
Scale 1:100
END ELEVATION
Scale 1:100
SU8686
SU8685
SU8785
SU8786
CONTOUR 79
CONTOUR 78
FIELD
ORCHARD
PARK
GRID 165877
GRID 165927
4m