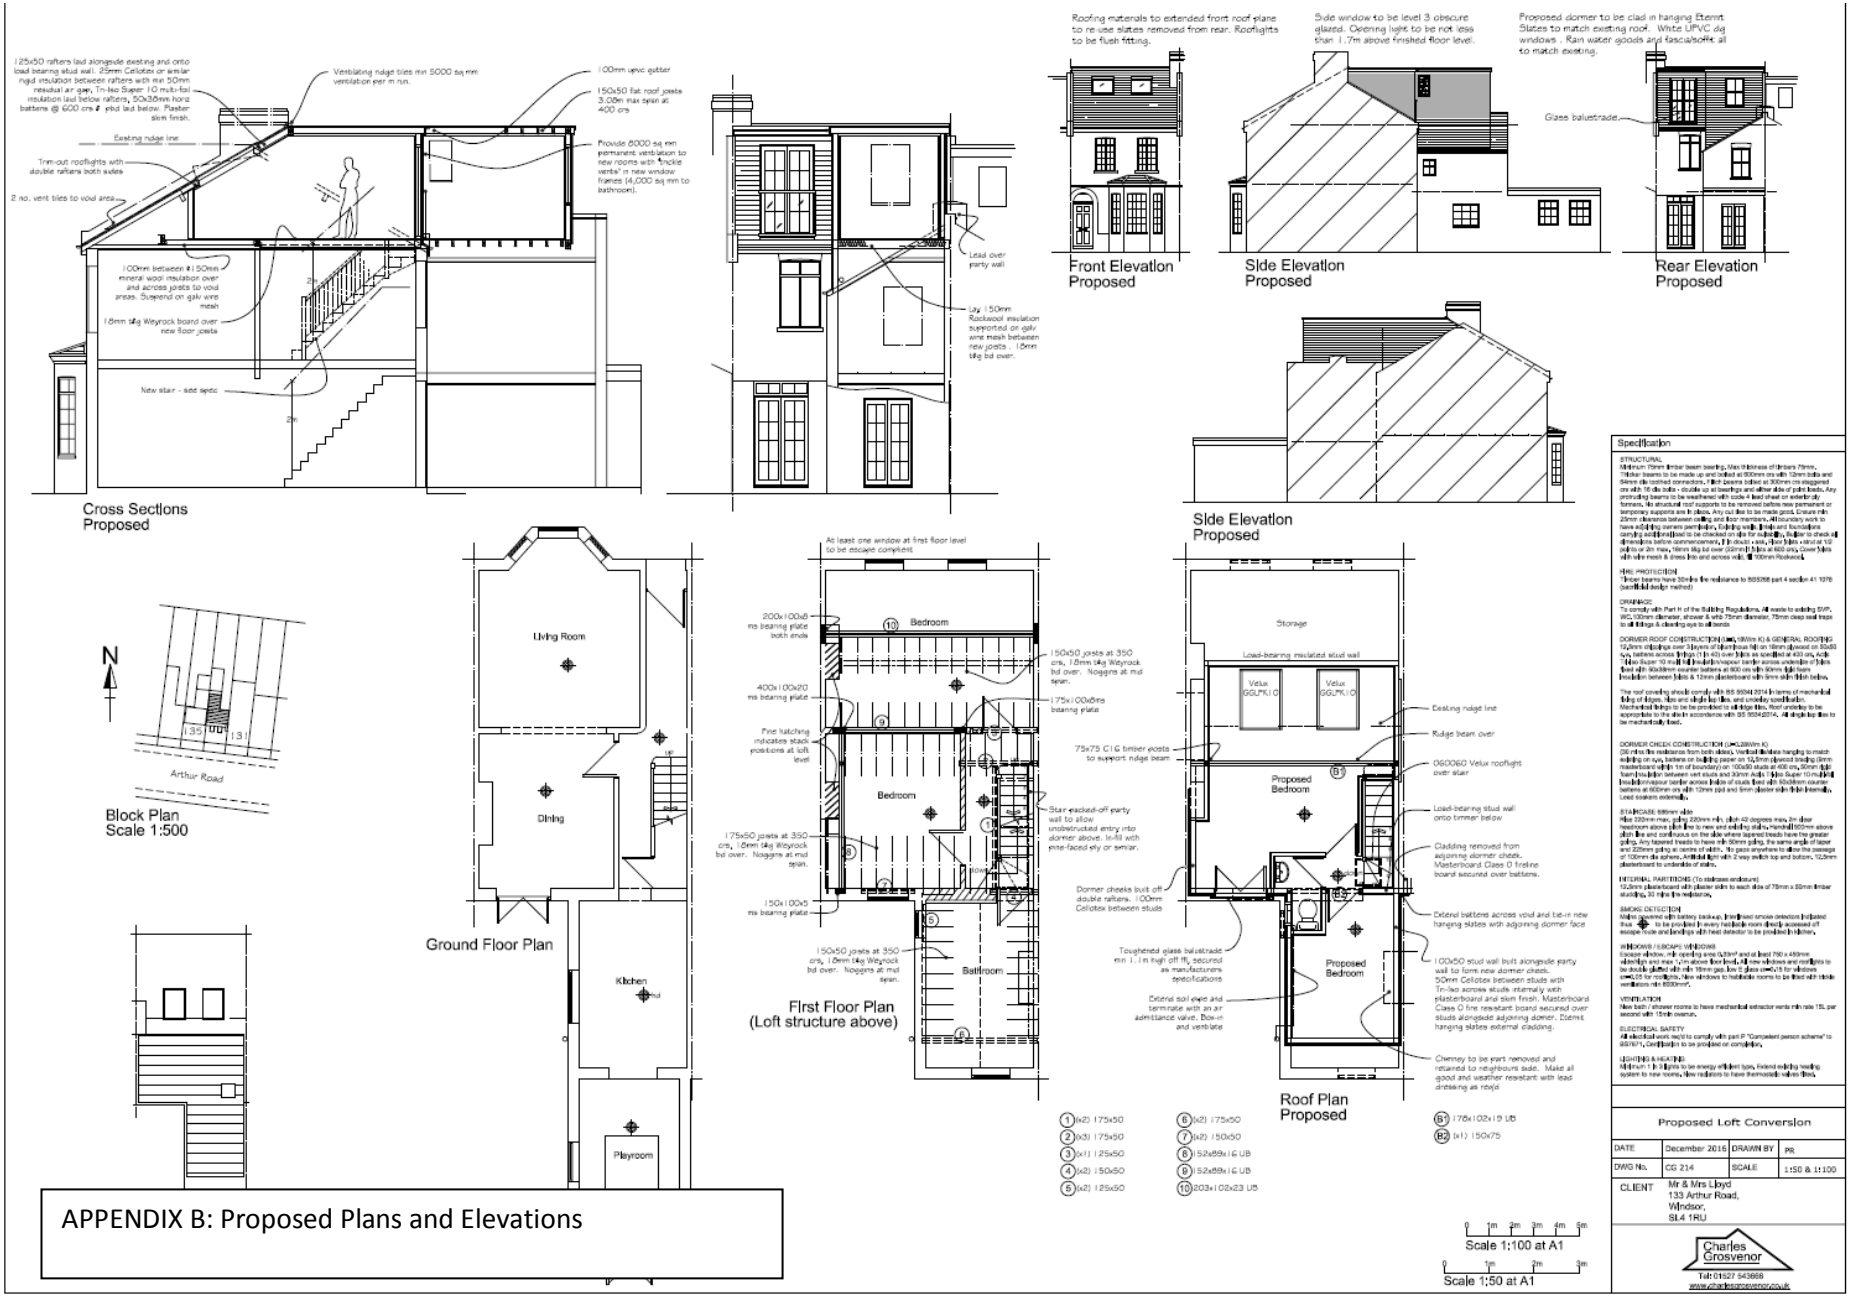

APPENDIX B: Proposed Plans and Elevations